
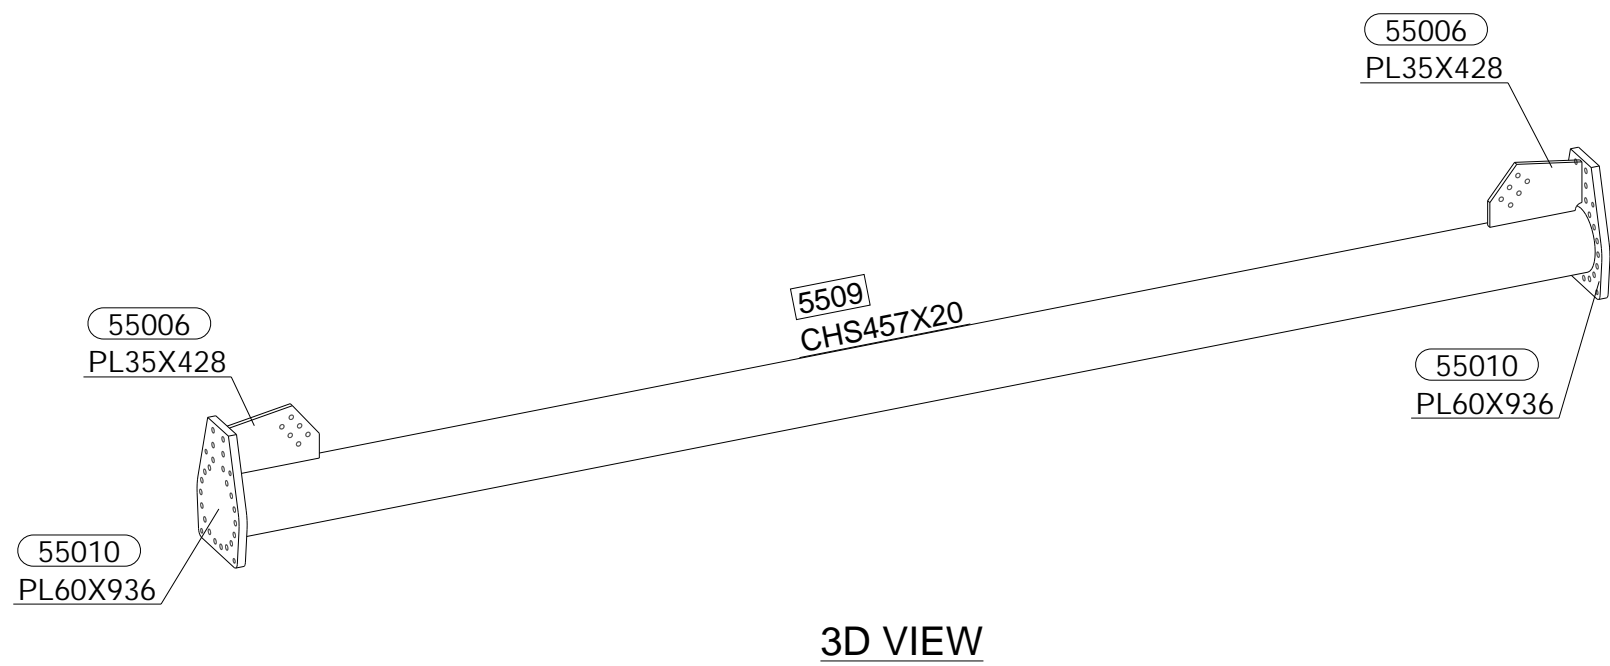
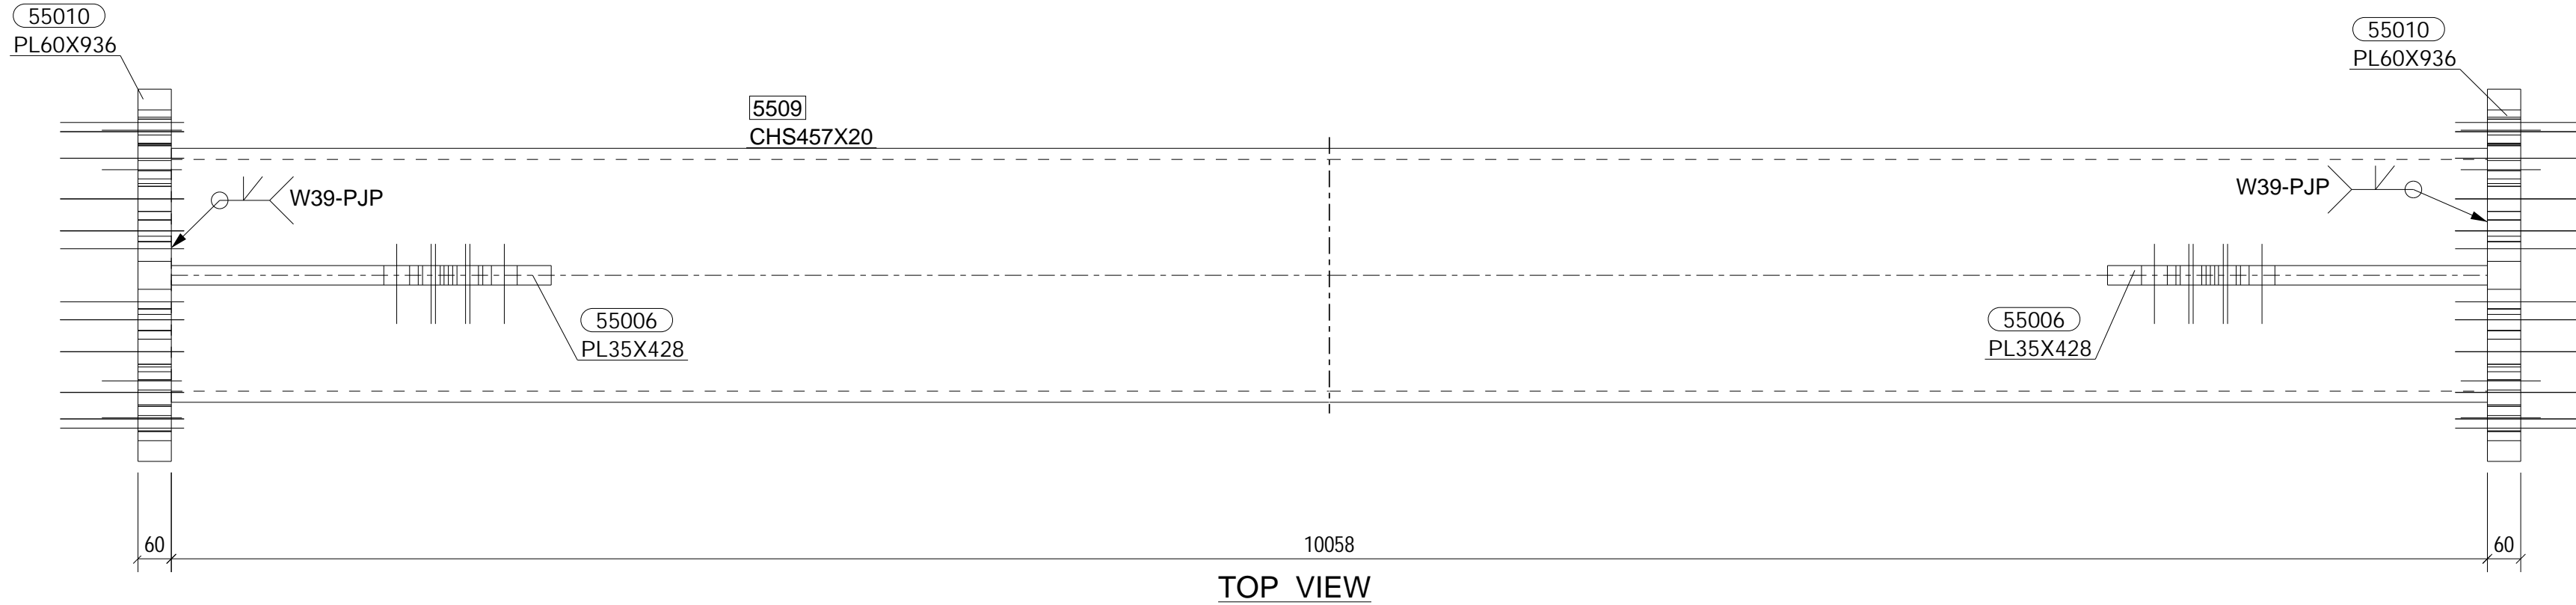







BILL OF MATERIAL						
MARK	SubMK	QTY	PROFILE	LENGTH (mm)	MATERIAL	DESCRIPTION
5509						
	5509	1	457x20	10058	S355JR	OUTER_RING
	55006	2	428.2x35	683.7	S355JO	PLATE
	55010	2	936.3x60	669.8	S355NM+Z25	PLATE
WEIGHT:		2784 Kg				
BOLT DIA		LENGTH		QTY	STANDARD	
NOTE						
LIST OF CJP WELDS						
CODE		TYPE		DETAIL		

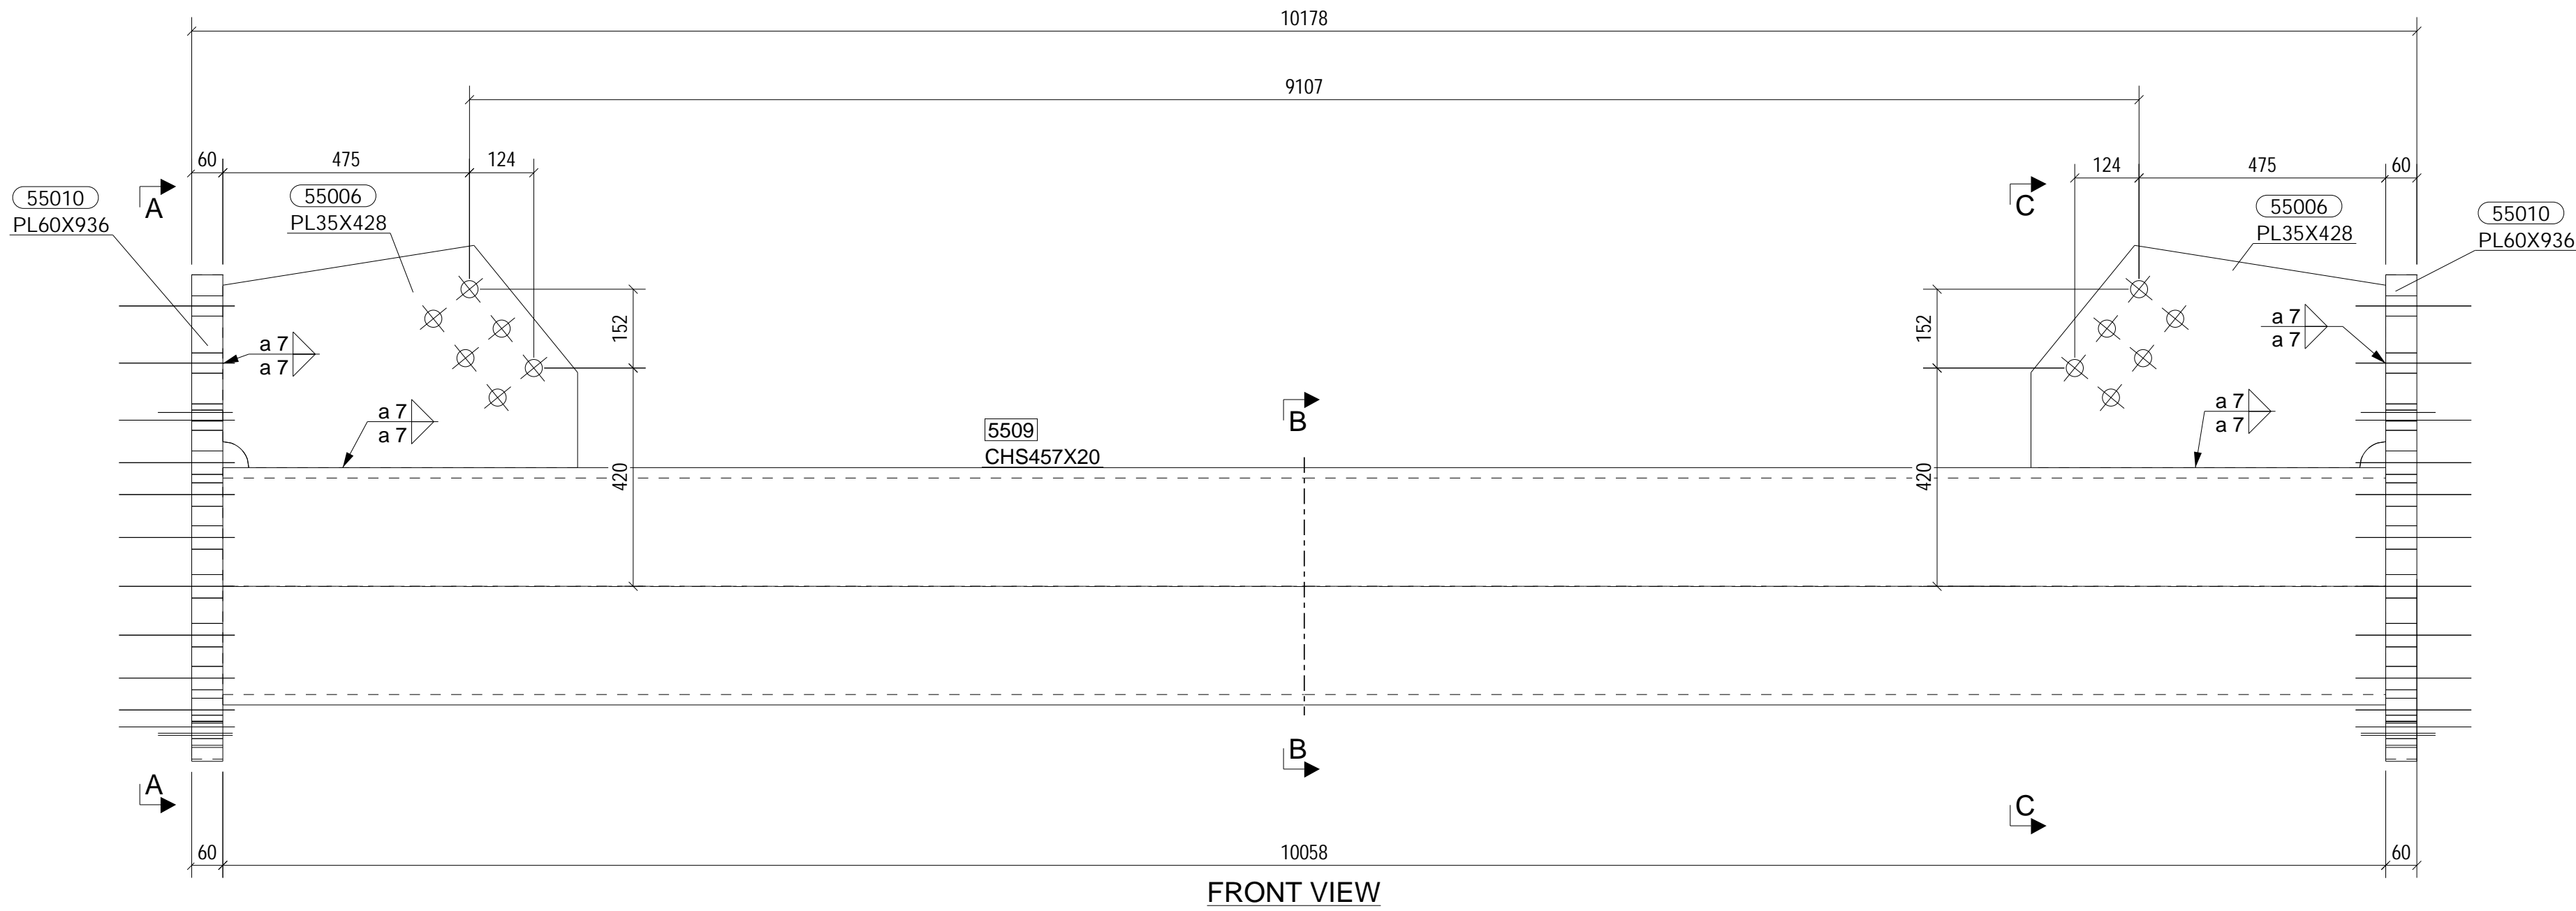


GENERAL NOTES:

CJP: ☐

SURFACE TREATMENTS: see document CIM-MSP-2018035 (final RAL 7044)  
TOLERANCE: see drawings series 2018035DGD8000 for shop tolerances and series 2018035DGA8000 for site tolerances.

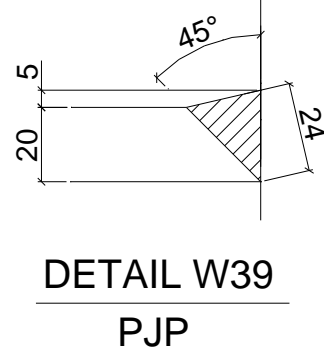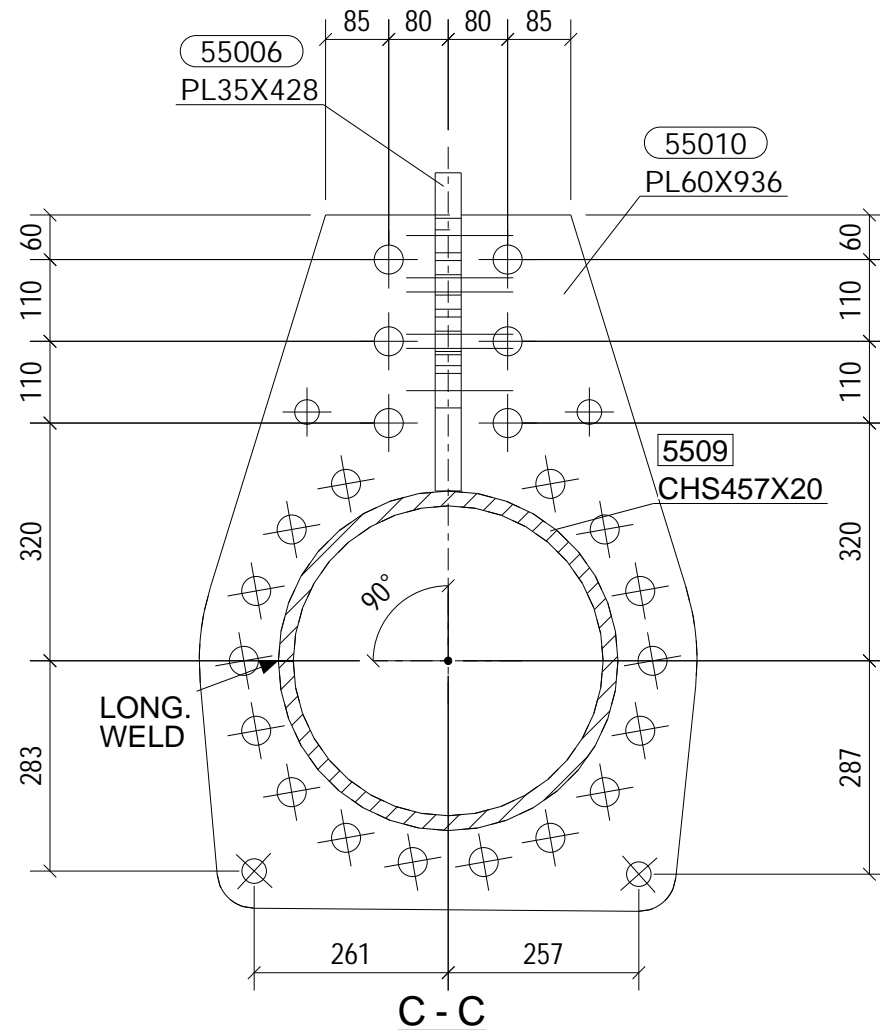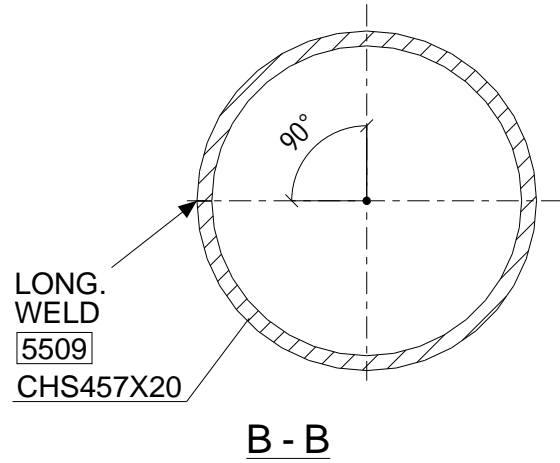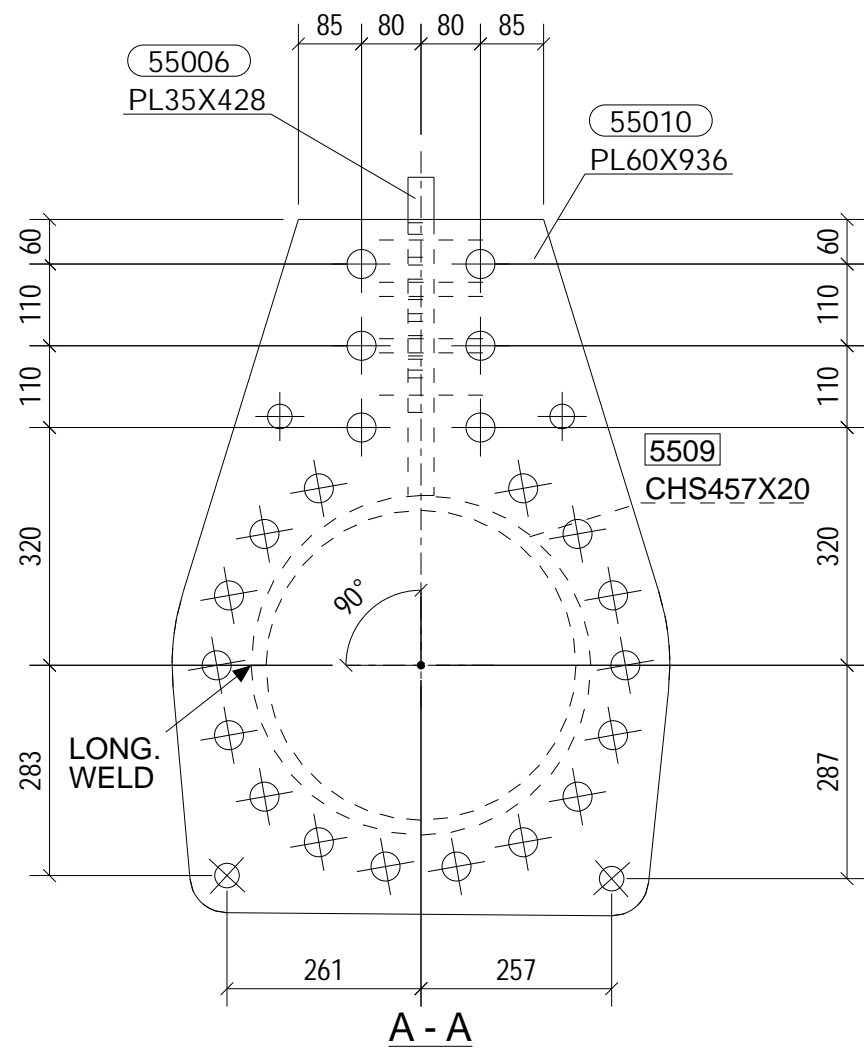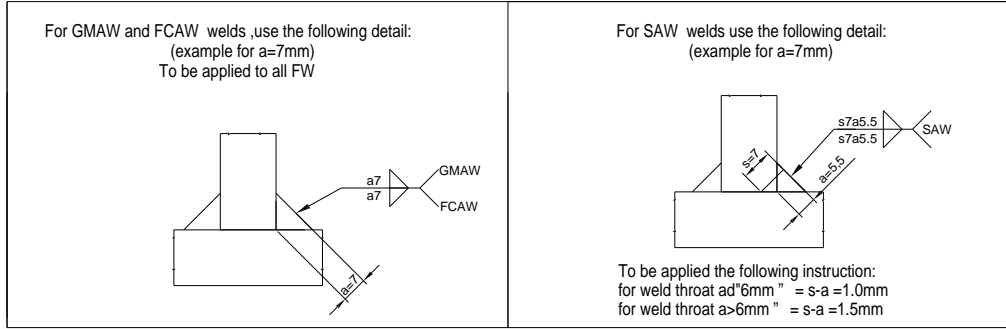

MK	5509
Phase 554	n° 2
Phase 558	n° 2
Total	n° 4

Job number		Doc. type		Doc. number		Rev.										
2	0	1	8	0	3	5	D	C	D	0	5	5	0	9	A	0
File Name: 2018035DCD05509A0.dwg																
 <b>CIMOLAI</b> Corso Lino Zambelli, 26 - 33050 Porcia (PN) - Italy Tel. +39 0434 5581 - Fax +39 0434 361401 www.cimolai.com - <a href="mailto:info@cimolai.com">info@cimolai.com</a>																
Client:								DIKEFALOS 1924 KATASKEVASTIKI S.A.								
Object:								Scale:  1:10  1:50								
AEK ATHENS STADIUM																
PHASE: 558 - 554 - OUTER RING																
MK: 5509																
OUTER RING																